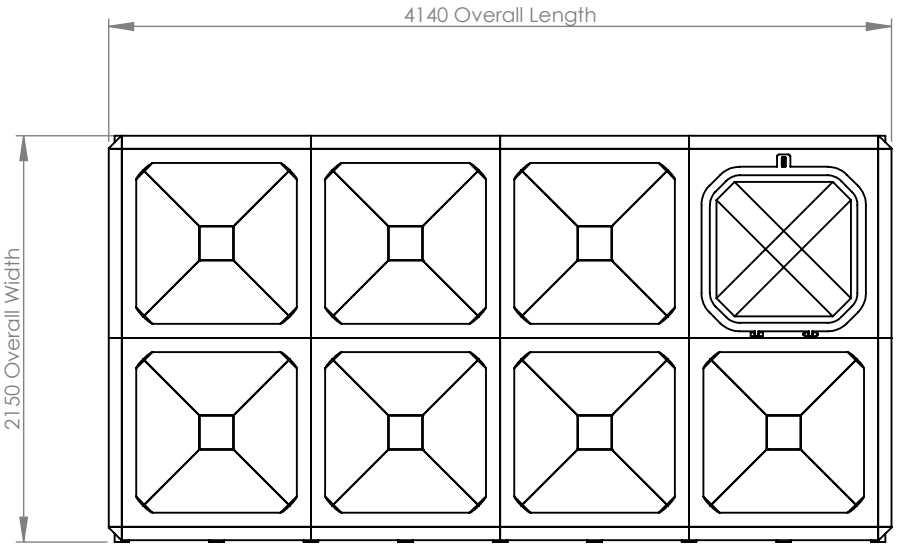

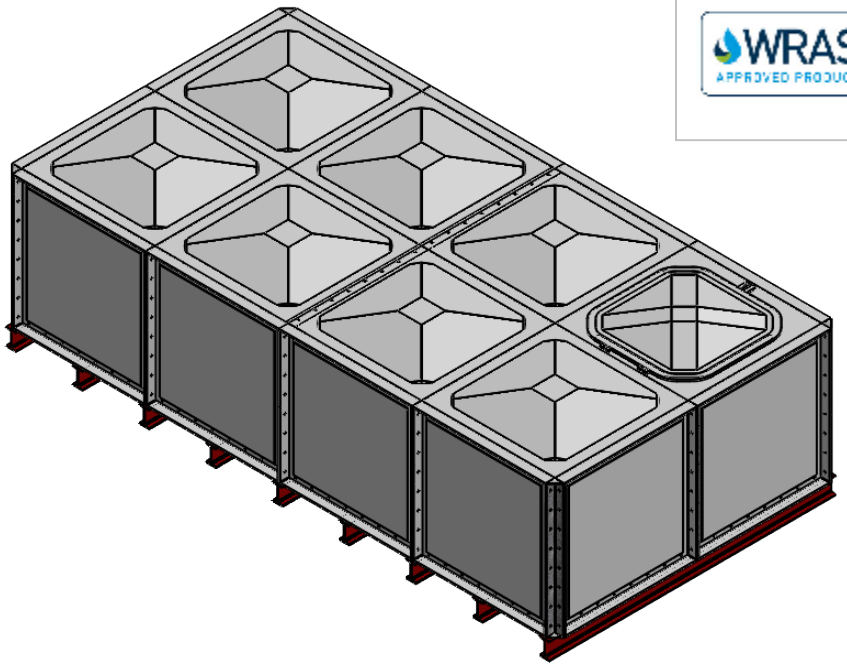

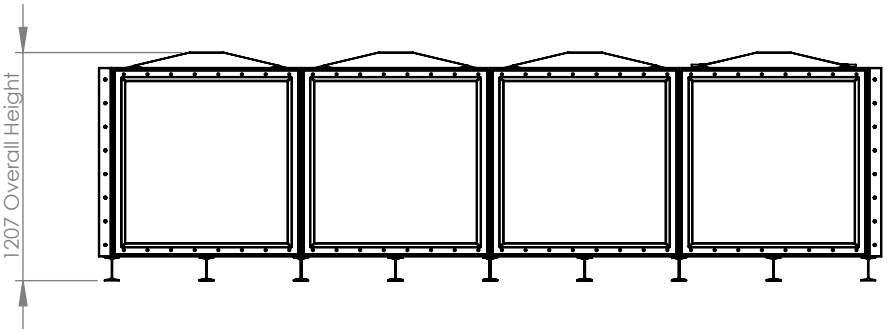

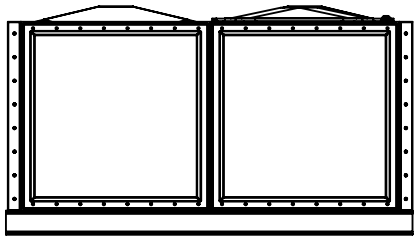

TITLE	PW.4x2x1.IFB.AG		
DRAWN BY	J. Ellison	DATE	04/02/2022
CUSTOMER	CUSTOMER		

NOTE:
Tanks Direct sectional tanks must be fully supported on a flat, level & continuous foundation which provides structural support to the tank when full to a maximum capacity.It is essential that the installer and/or user refers to the conditions of the installation document prior to the installation of the tank. Under no circumstances should any part of the tank structure be used to provide support to pipework and/or any ancillary items.

ALL DIMENSIONS+/- 5mm
UNLESS OTHERWISE STATED

A4

DESCRIPTION:
PW.4x2x1.IFB.AG Sectional cold water storage tank c/w access manway to provide an AG Air gap

ALL DIMENSIONS IN MM - DO NOT SCALE

DATE	VERSION	NOTES
24/01/2022	A	FIRST ISSUE

TANK SPECIFICATION :

INTERNAL DIMENSIONS	4000 x 2000 x 1000mm
EXTERNAL DIMENSIONS	4140 x 2150 x 1207mm
NOM. CAPACITY	8000 Litres
INSULATION THICKNESS	25mm
MATERIAL	Hot press moulded GRP

SCALE:1:40

SHEET 1 OF 1