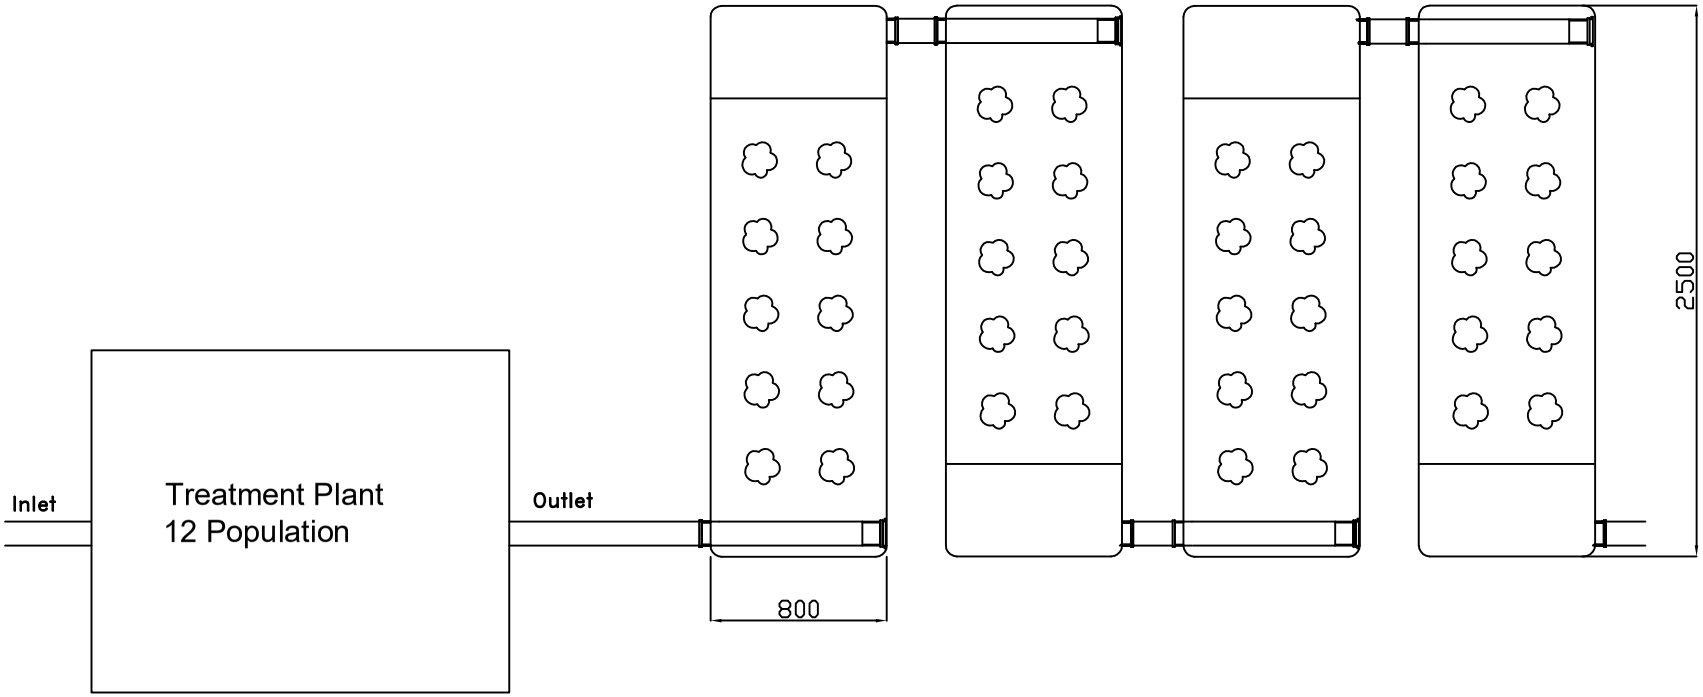

Horizontal Reedbed System - HRB-012

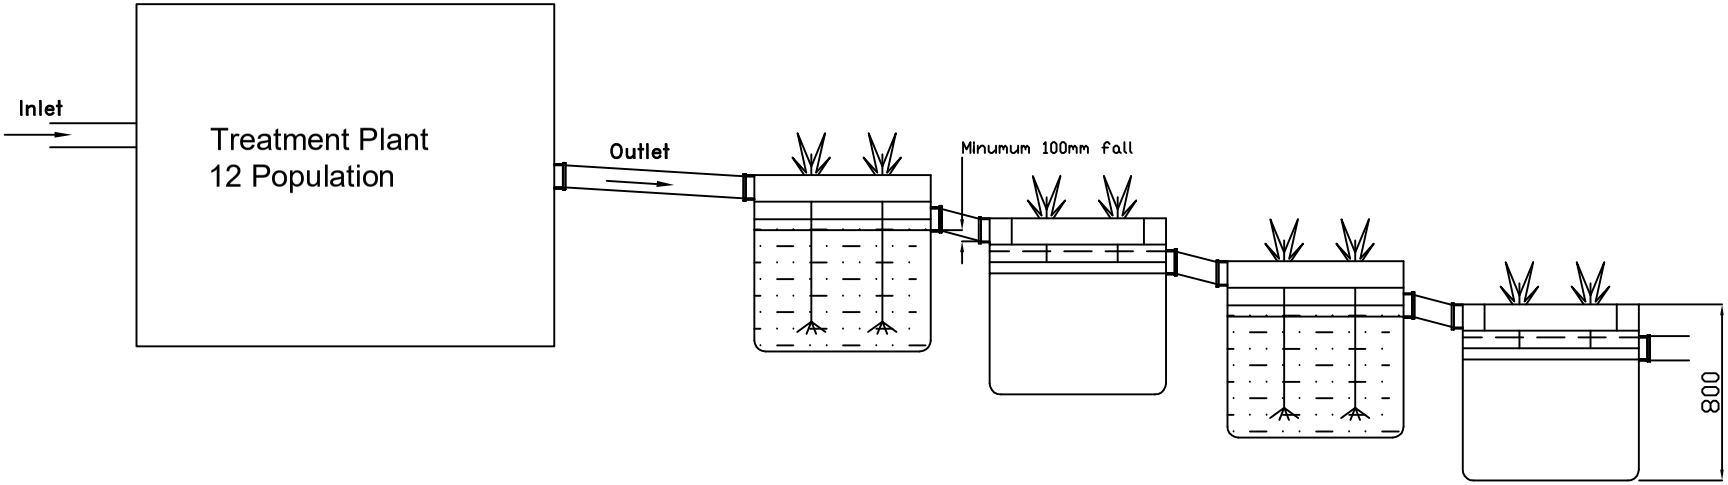

ALL DIMENSIONS ARE IN MILLIMETRES – DO NOT SCALE

ISSUE	DATE	DRAWN	MODIFICATION
2	16.08.18	JB	ARTICLE STRUCTURE CHANGE – CC1445
1	12.06.08	JC	INITIAL ISSUE–CC602

This drawing is copyright and may not be reproduced or used without the written permission of Kingspan

KINGSPAN RESERVE THE RIGHT TO CHANGE SPECIFICATIONS WITHOUT NOTICE

THIRD ANGLE PROJECTION

Kingspan Environmental

TITLE: 12 POPULATION HORIZONTAL REEDBED FOR TERTIARY TREATMENT

SCALE: 1:12.5 | SHEET SIZE: A1

DRAWING No.: DS0750P | ISSUE: 2